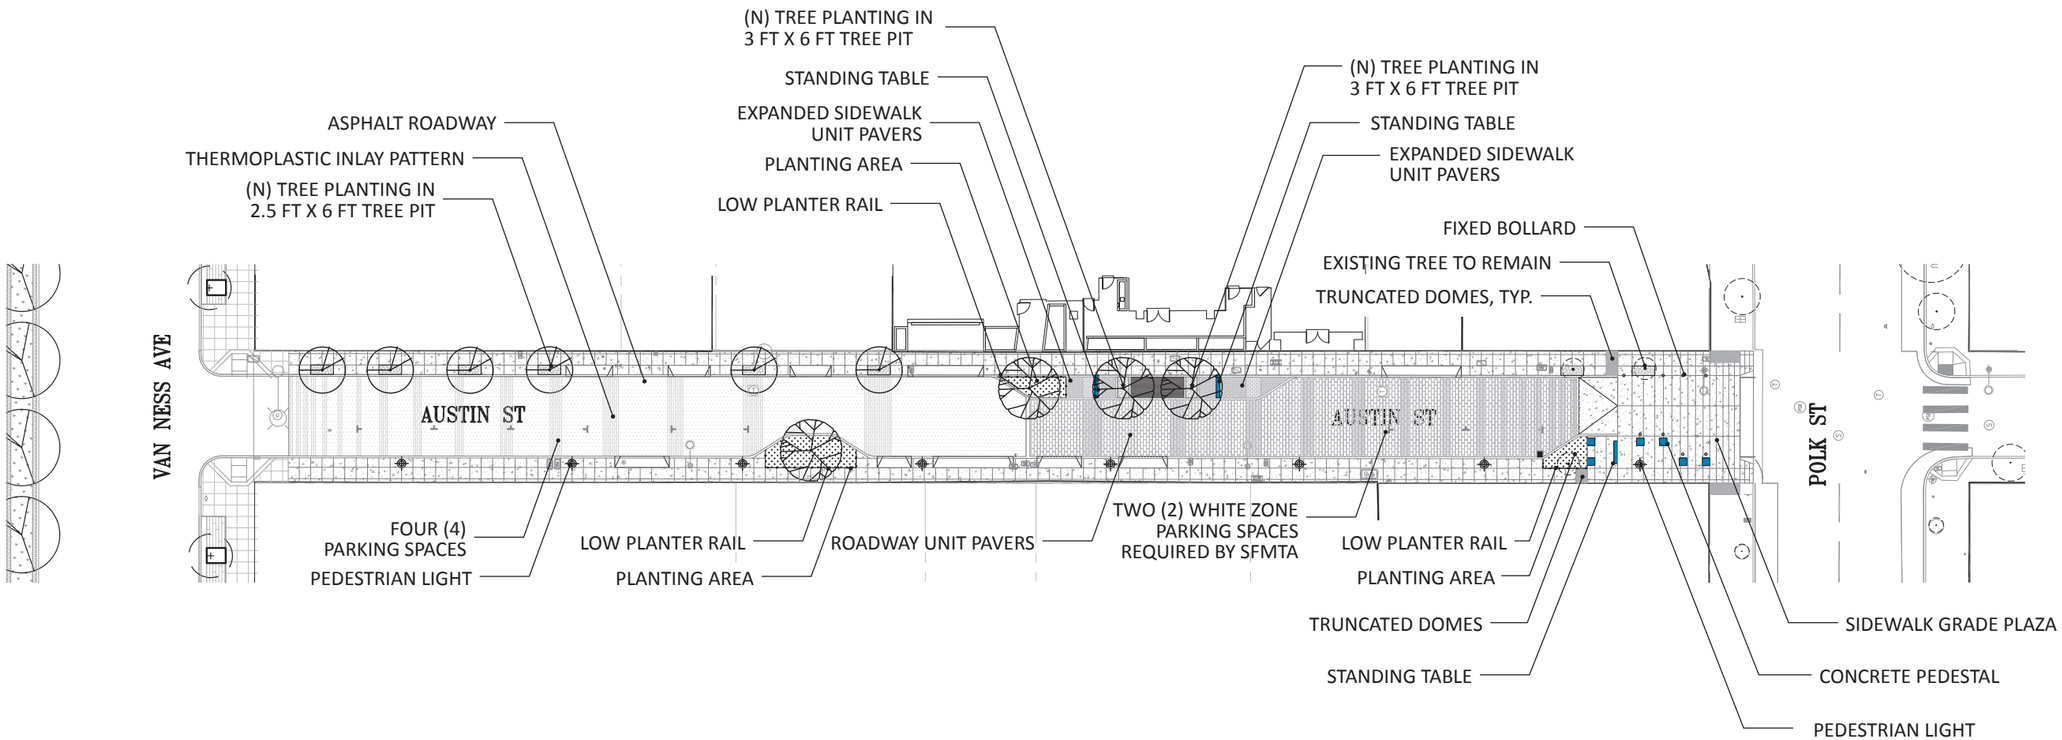

SITE PLAN Austin Alley: Proposed Design Concept

Polk Streetscape. January 12, 2018

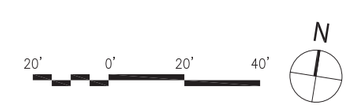

SAN FRANCISCO PUBLIC WORKS